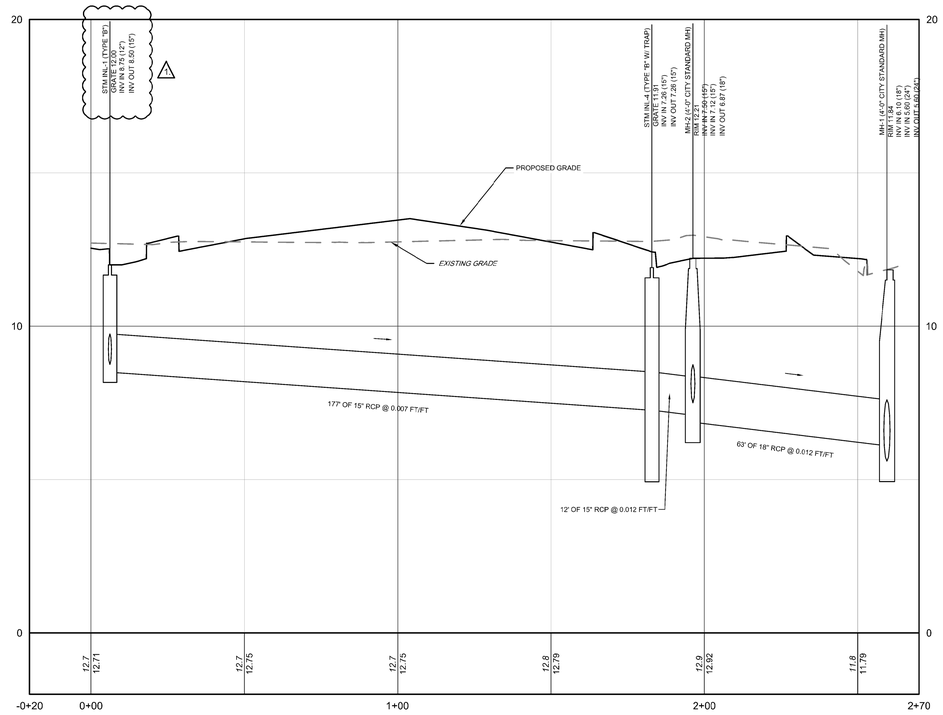

STORM PROFILE (STM INL-1 TO MH-1)
HORIZONTAL SCALE: 1" = 20'
VERTICAL SCALE: 1" = 2'

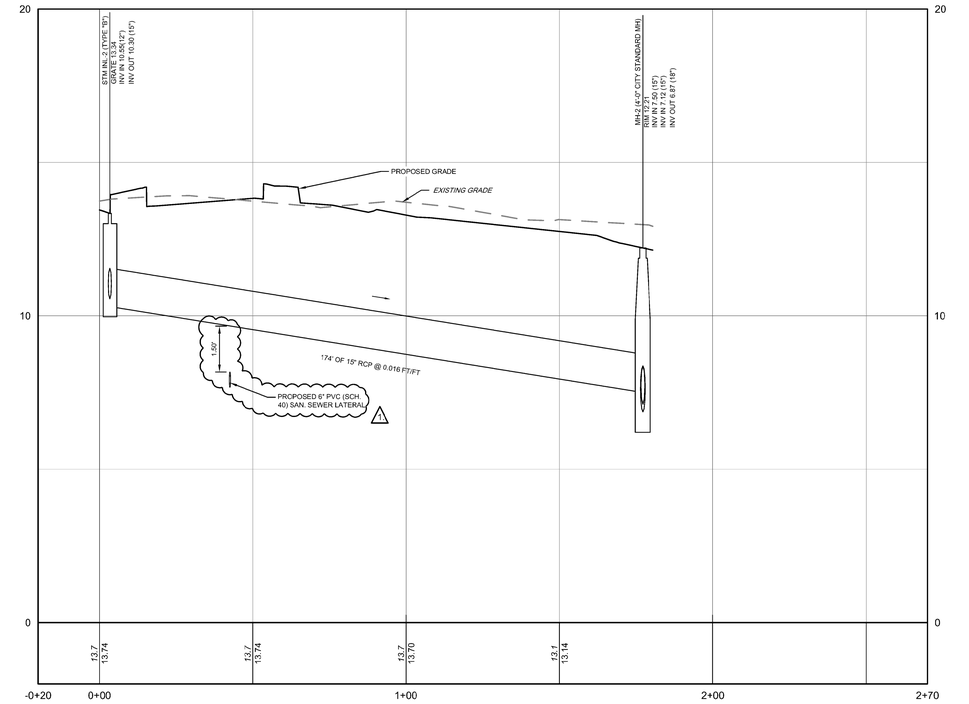

STORM PROFILE (STM INL-2 TO STM INL-4)
HORIZONTAL SCALE: 1" = 20'
VERTICAL SCALE: 1" = 2'

0 20' 40'

ADDENDUM 2-
CONSTRUCTION DOCUMENTS

Project:
JOINT HEALTH SCIENCES CENTER

Prepared For:
Rowan University - Rutgers Camden
Board of Governors
200 FEDERAL STREET, SUITE 300
CAMDEN, NJ 08103

Contract No: 16.07011.00

HOK
One Logan Square, Suite 1510
Philadelphia, PA 19103 USA
t +1 215 940 3570 f +1 215 940 3571

All reproduction & intellectual property rights reserved © 2016

In Association with:

J.F. McKernan Jr. Architects & Assoc., LLC
100 Dobbs Lane, Suite 204
Cherry Hill, NJ 08034

R.G. Vanderweil Engineers, LLP
101 Grovers Mill Road
Lawrenceville, NJ 08648

Michael A Beach & Associates
205 Birchfield Drive
Mount Laurel, NJ 08054

Pennoni
515 Grove Street, Suite 1B
Haddon Heights, NJ 08035

Colin Gordon Associates
150 N. Hill Dr., Suite 15
Brisbane, CA 94005

Key Plan

Professional Seals

NJ CERTIFICATE OF AUTHORIZATION NO. GA28033300
ROBERT E. HUNTER III
PROFESSIONAL ENGINEER
NEW JERSEY LICENSE NO. GE 46702

7/14/17

No.	Description	Date
1	ADDENDUM #1	08/11/17
2	ADDENDUM #2	08/18/17

Drawn by: Reviewed by:

Project No:
ADDENDUM #2 - 08-18-207

Sheet Title
STORM PROFILES

Original drawing is 42 x 30. Do not scale contents of this drawing

Sheet Number
C401